SEE ROLL PLAN #1

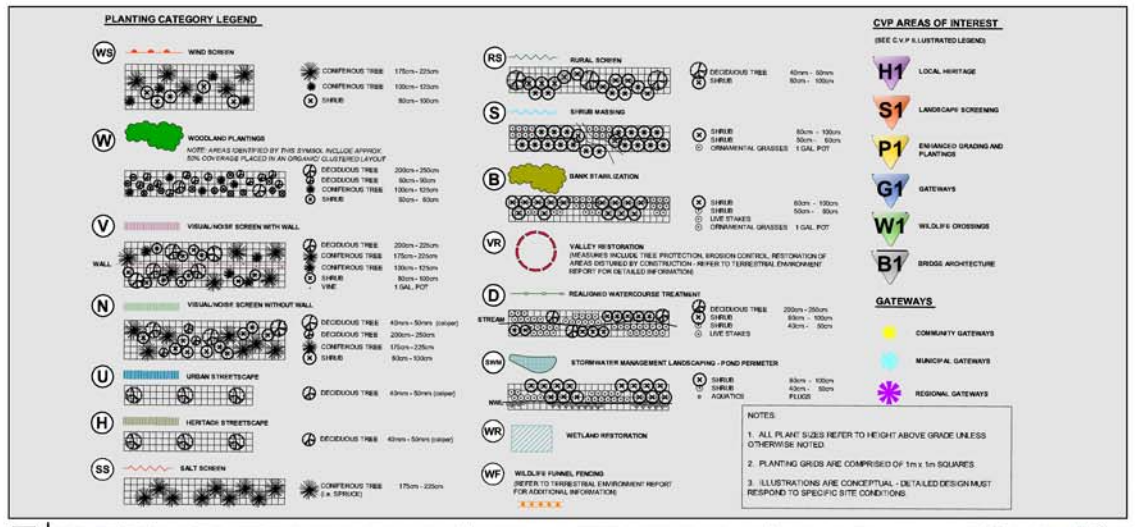


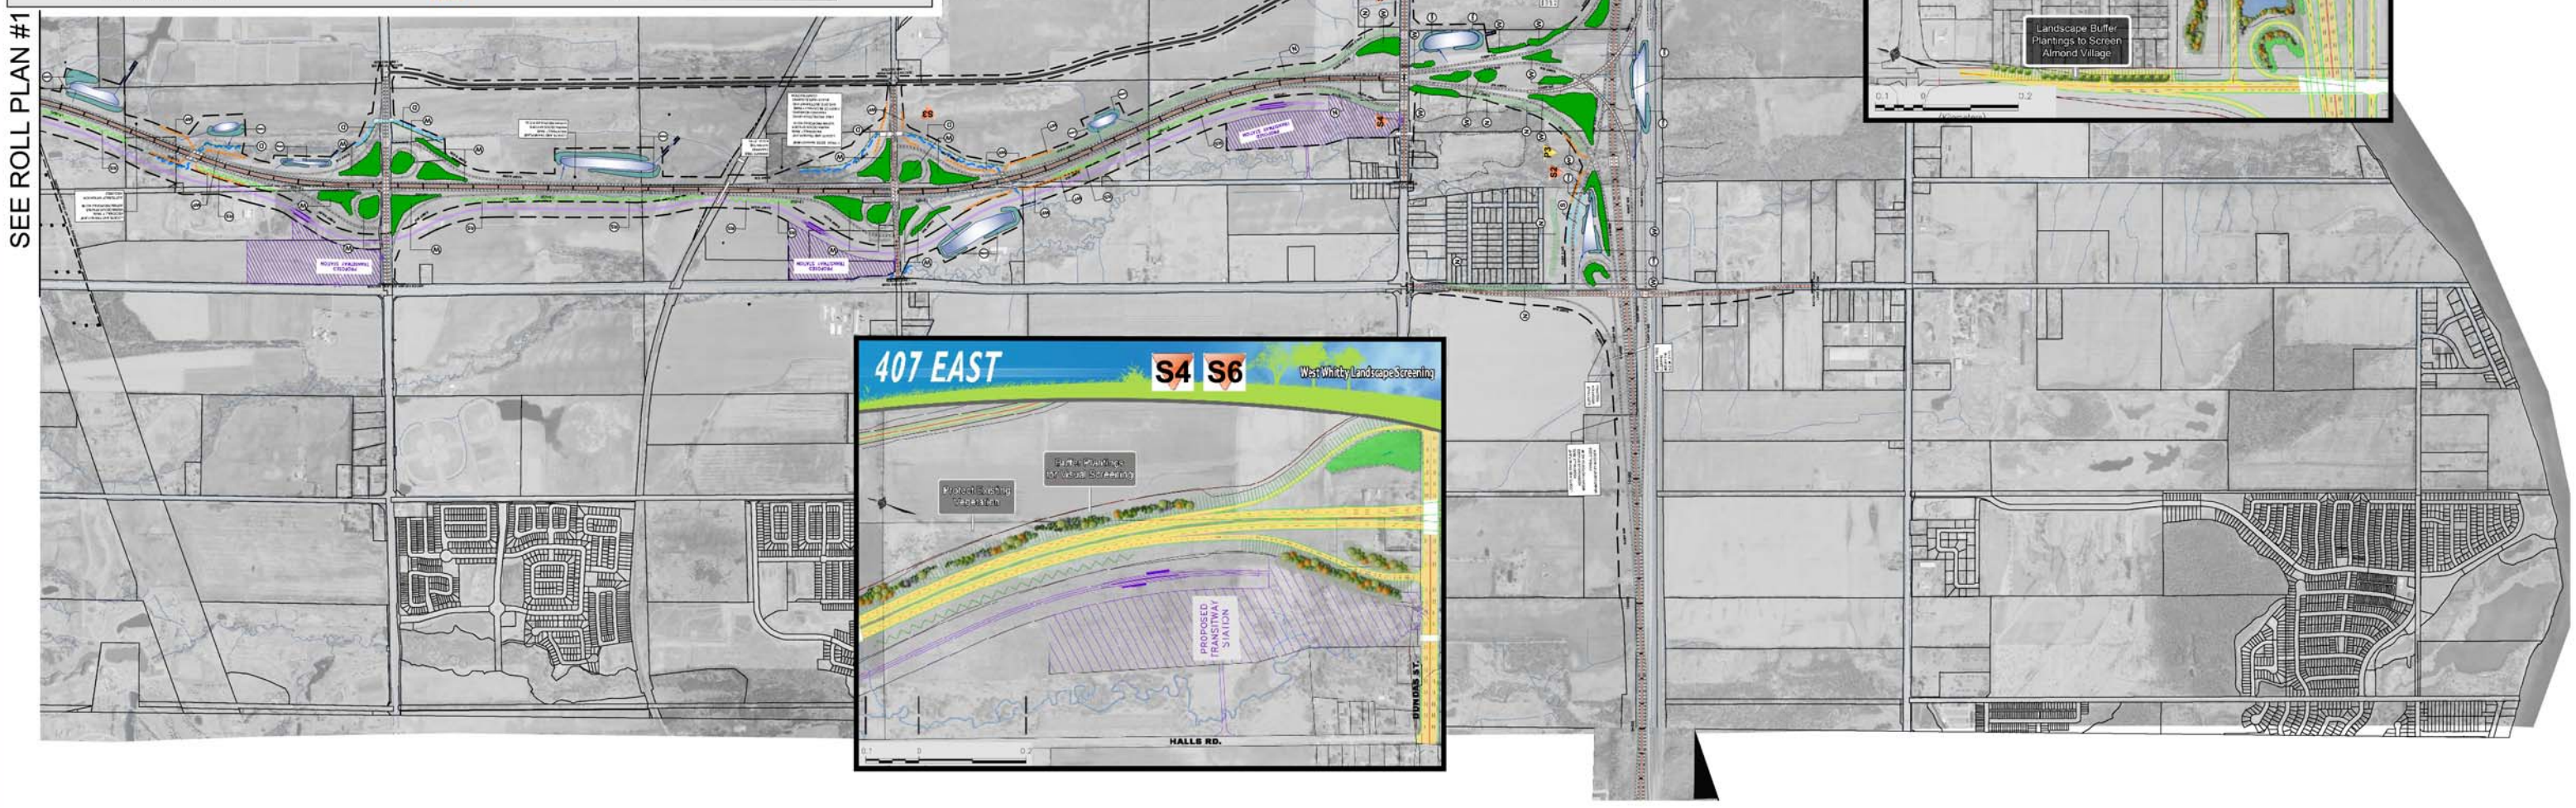


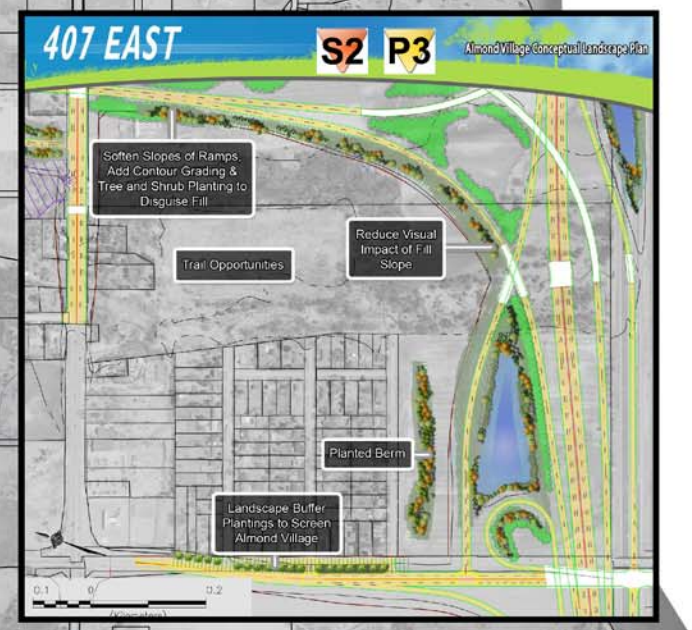


Landscape Composition preliminary designs are conceptual and subject to change pending confirmation of final design and property acquisition.
Final landscape composition designs will be developed in future phases of work for the 407 corridor, after EA submission. These designs will reflect the intent of the Preliminary Design plans and the planting matrices developed through the EA.

Ontario

engineers architects planners

MRC McCORMICK RANKIN CORPORATION

URS

0.2 0 0.4
(Kilometers)
1:8000

407 EAST
INDIVIDUAL ENVIRONMENTAL ASSESSMENT STUDY

**LANDSCAPE COMPOSITION AND RECOMMENDED COMMUNITY VALUE PLAN**

SHEET
3 of 4